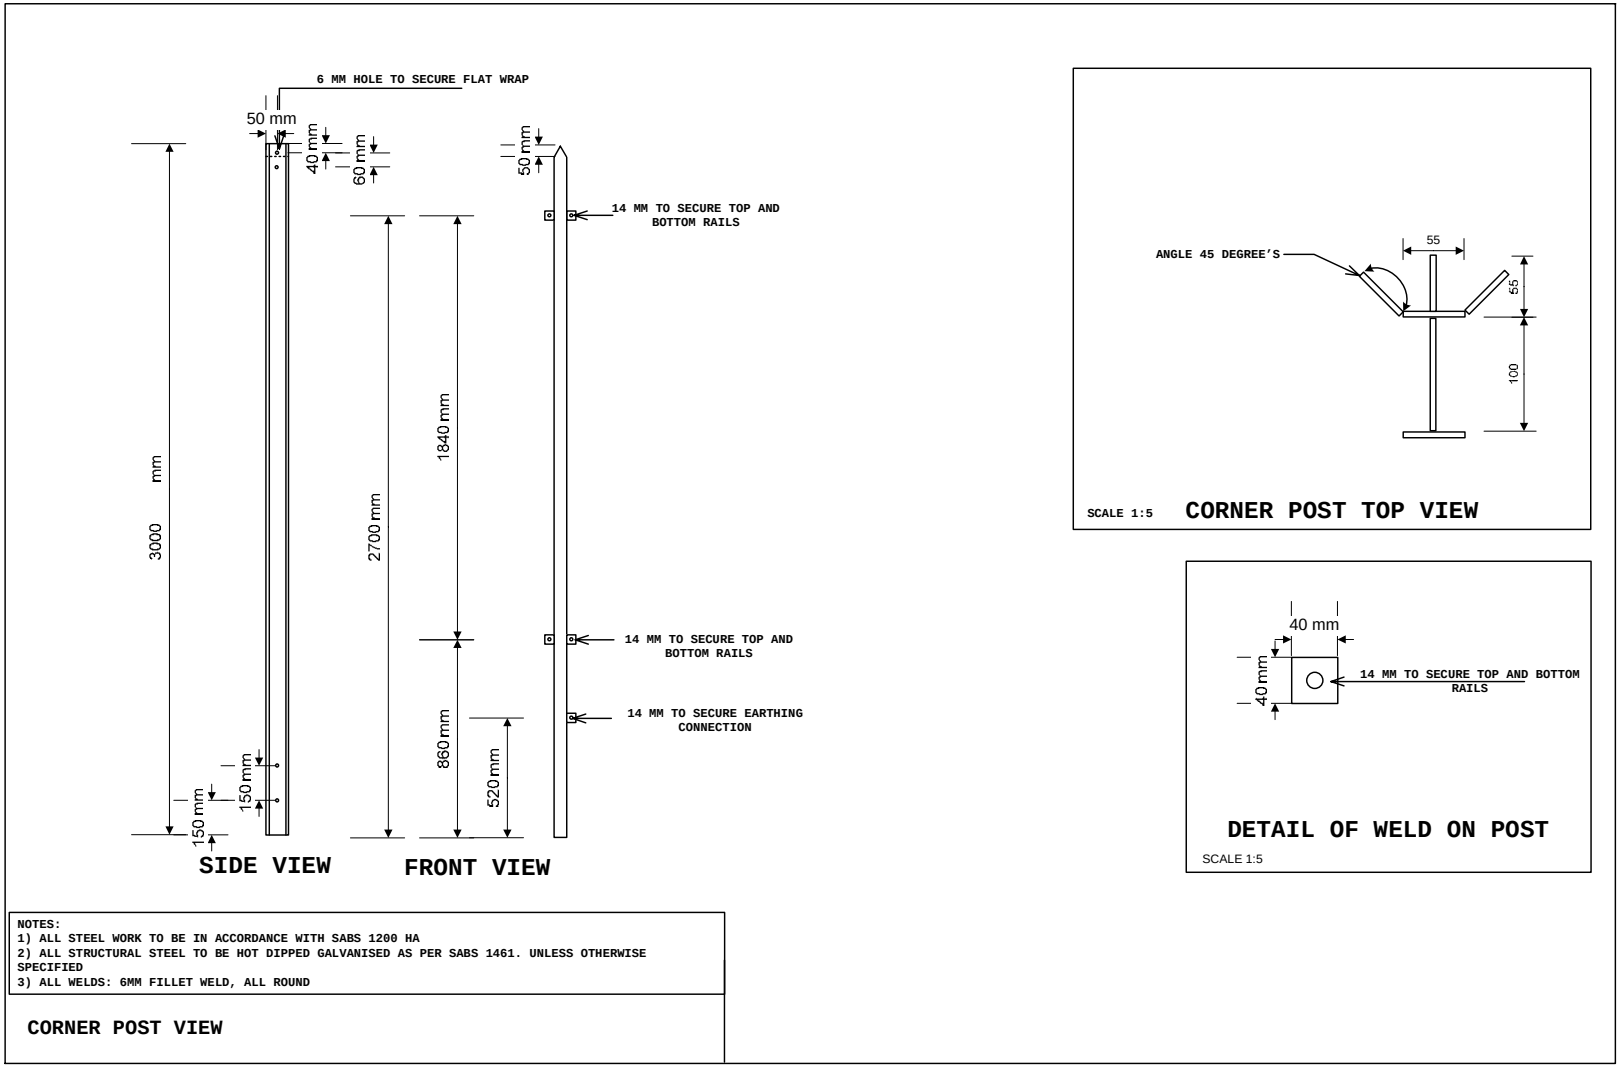
6 MM HOLE TO SECURE FLAT WRAP
50 mm
40 mm
60 mm
50 mm
14 MM TO SECURE TOP AND BOTTOM RAILS
14 MM TO SECURE TOP AND BOTTOM RAILS
14 MM TO SECURE EARTHING CONNECTION
3000 mm
2700 mm
1840 mm
860 mm
520 mm
150 mm
150 mm
SIDE VIEW
FRONT VIEW
ANGLE 45 DEGREE'S
55
55
100
SCALE 1:5
CORNER POST TOP VIEW
40 mm
40 mm
14 MM TO SECURE TOP AND BOTTOM RAILS
DETAIL OF WELD ON POST
SCALE 1:5
NOTES:
1) ALL STEEL WORK TO BE IN ACCORDANCE WITH SABS 1200 HA
2) ALL STRUCTURAL STEEL TO BE HOT DIPPED GALVANISED AS PER SABS 1461. UNLESS OTHERWISE SPECIFIED
3) ALL WELDS: 6MM FILLET WELD, ALL ROUND
CORNER POST VIEW

Figure: 10