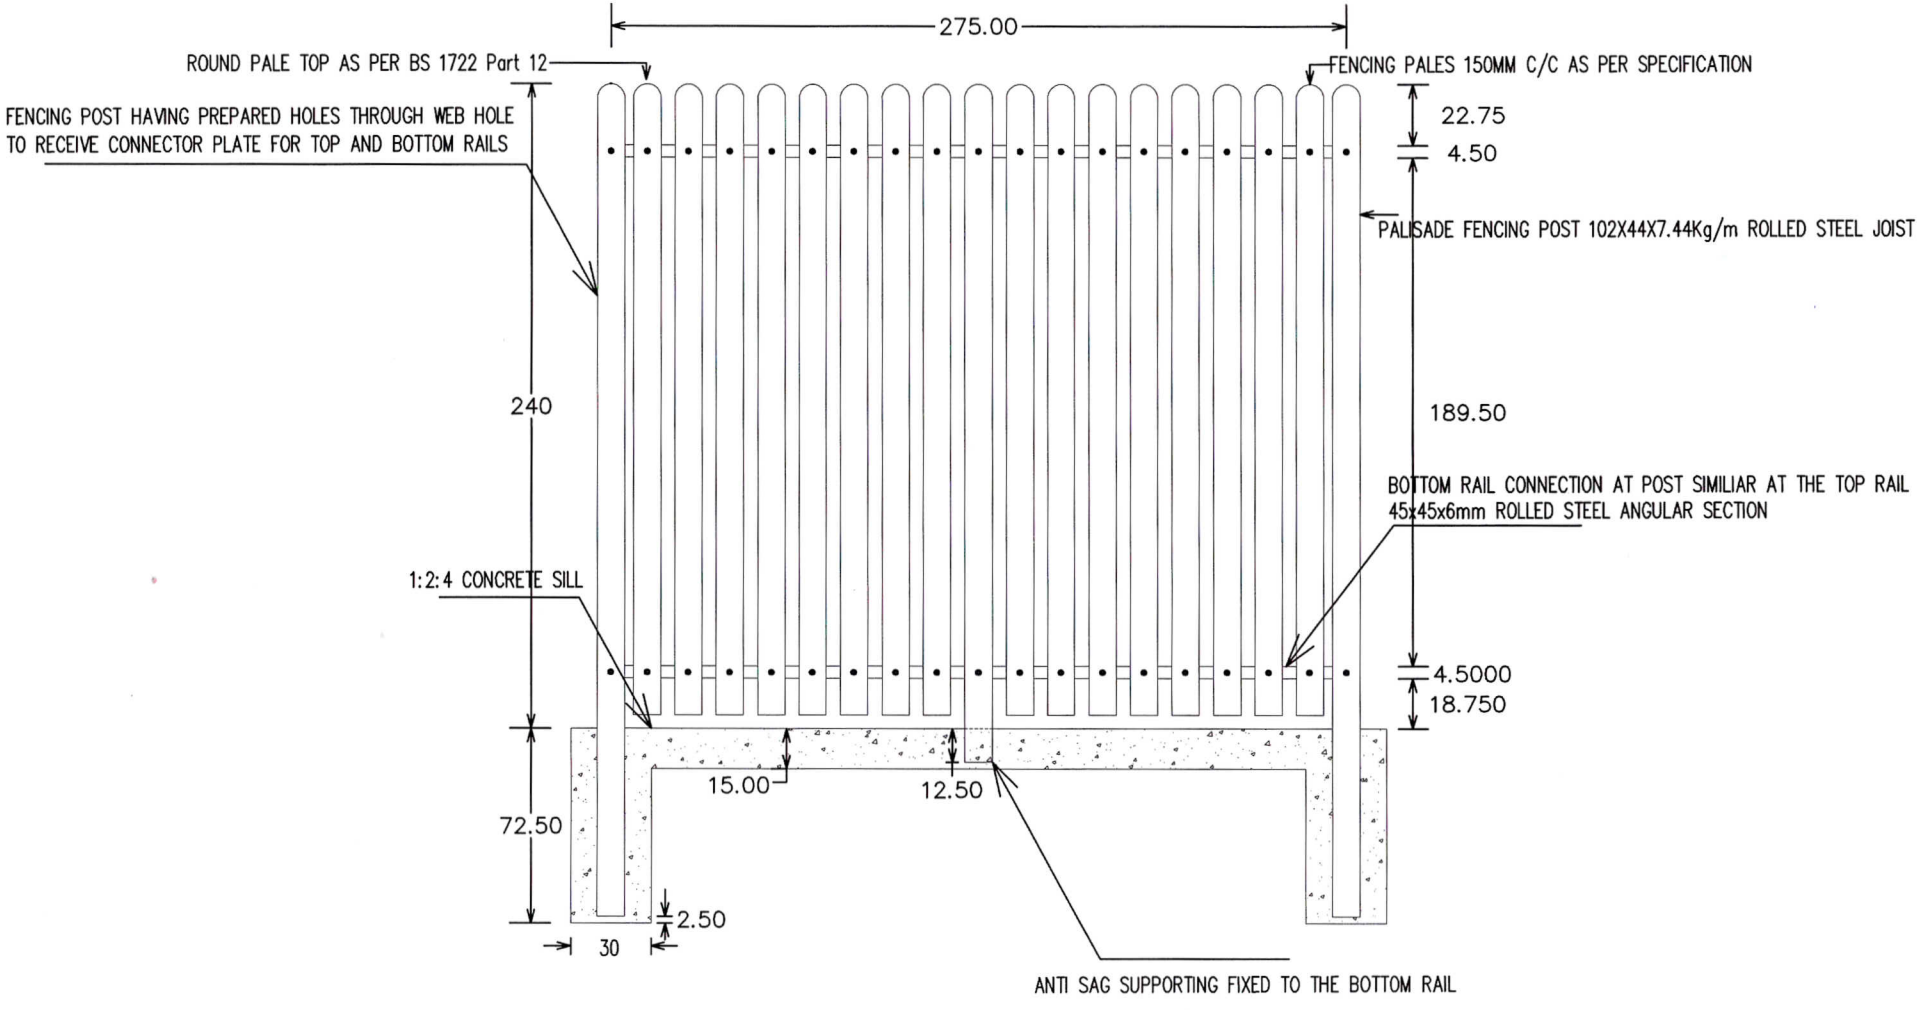
275.00
ROUND PALE TOP AS PER BS 1722 Part 12
FENCING PALES 150MM C/C AS PER SPECIFICATION
FENCING POST HAVING PREPARED HOLES THROUGH WEB HOLE TO RECEIVE CONNECTOR PLATE FOR TOP AND BOTTOM RAILS
22.75
4.50
PALISADE FENCING POST 102X44X7.44Kg/m ROLLED STEEL JOIST
240
189.50
BOTTOM RAIL CONNECTION AT POST SIMILIAR AT THE TOP RAIL
45x45x6mm ROLLED STEEL ANGULAR SECTION
1:2:4 CONCRETE SILL
4.5000
18.750
15.00
12.50
72.50
2.50
30
ANTI SAG SUPPORTING FIXED TO THE BOTTOM RAIL